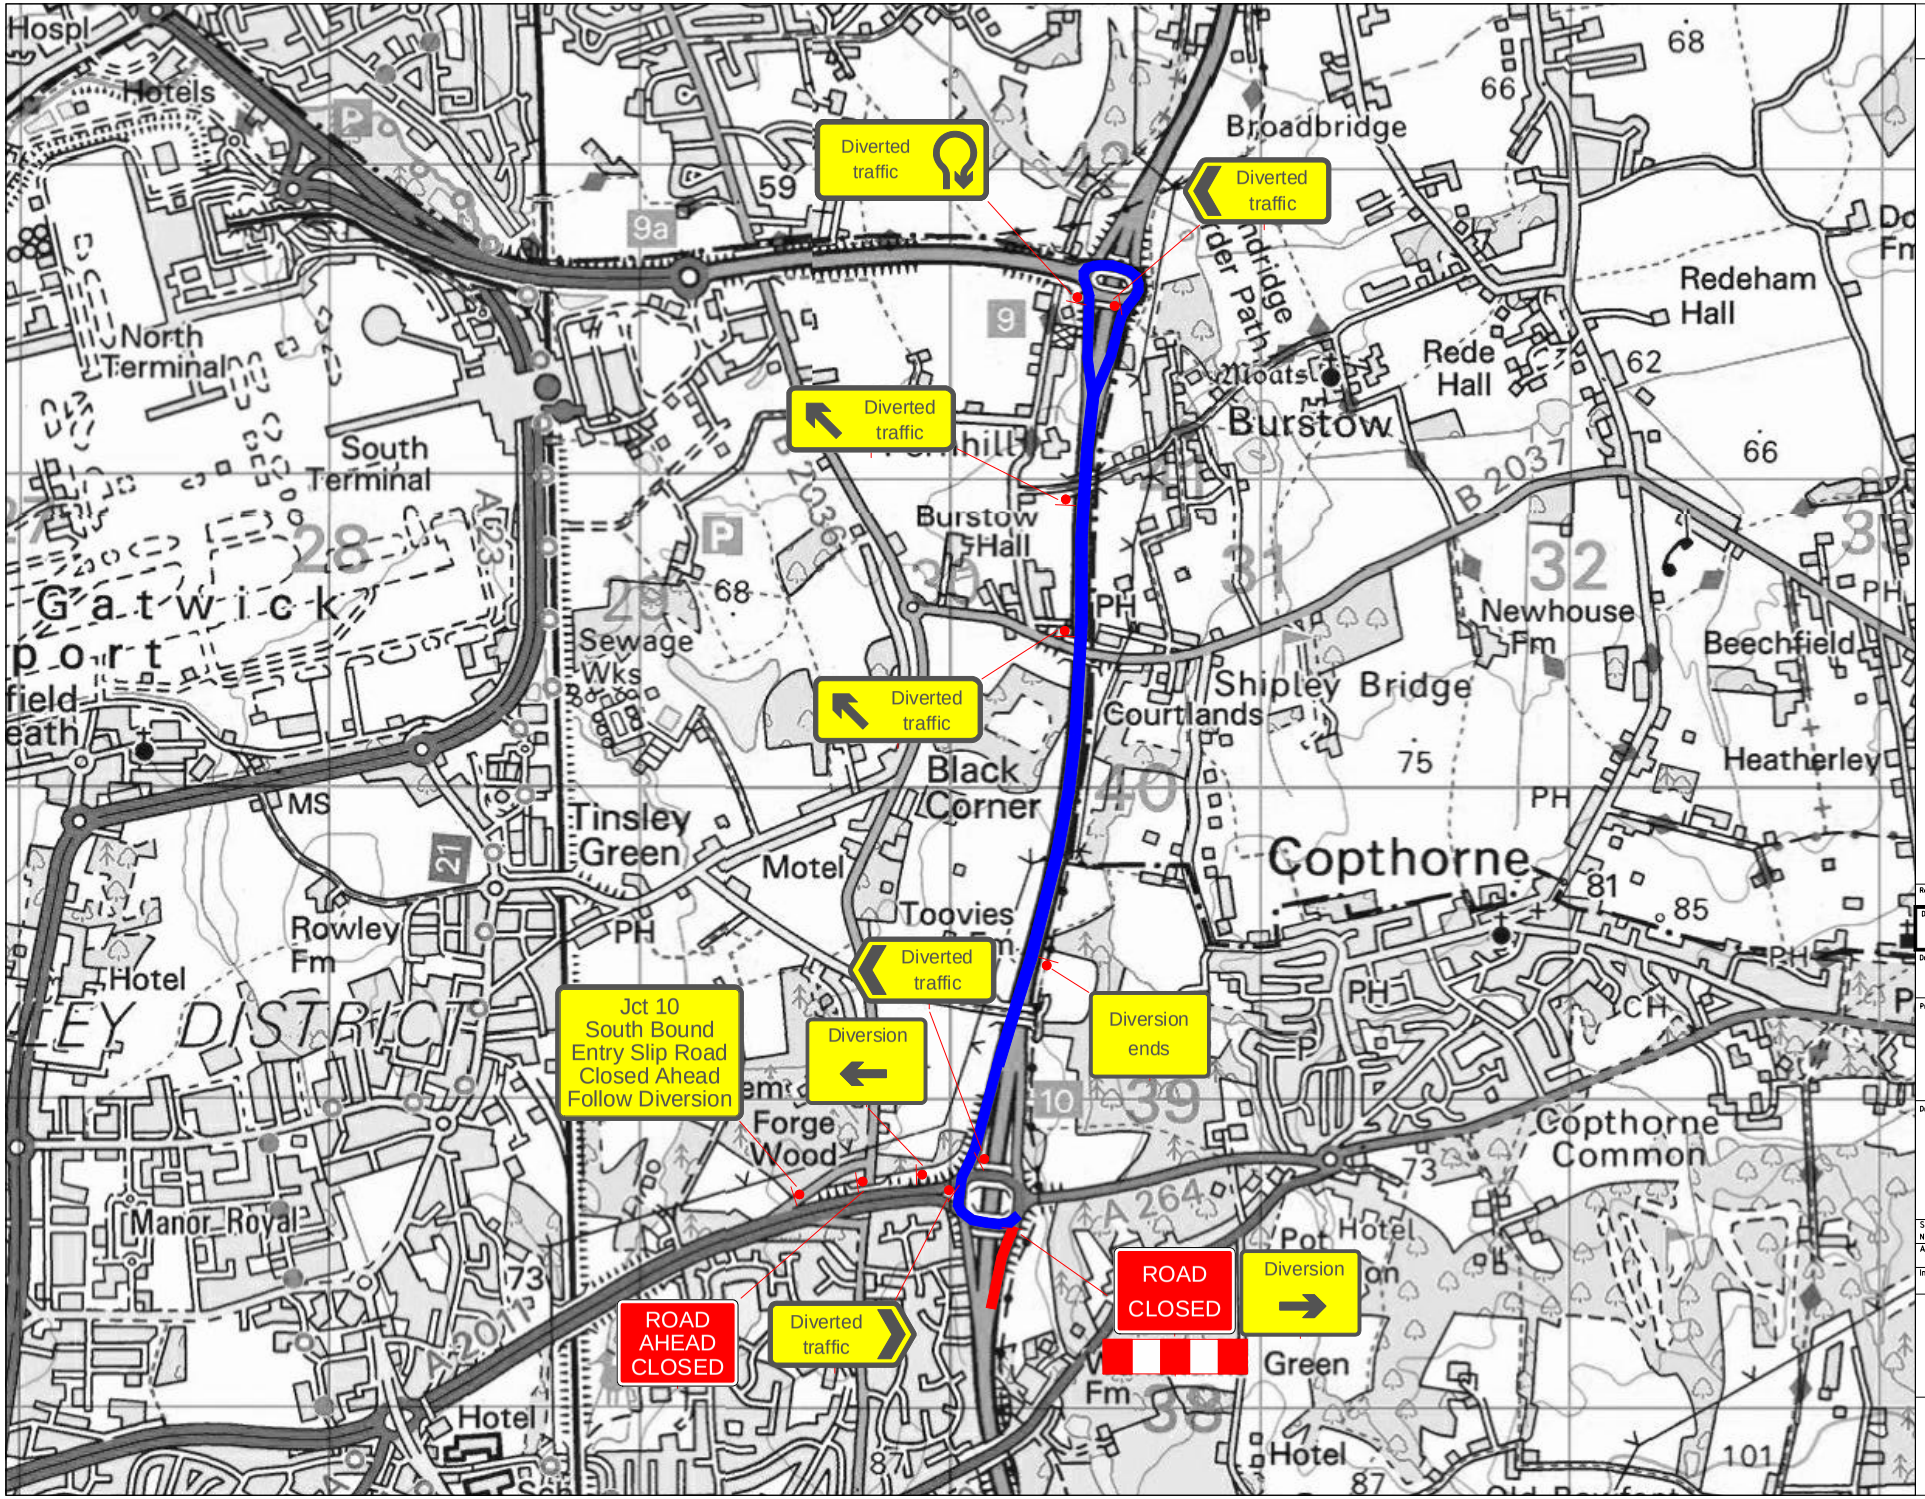

THIS DRAWING MAY BE USED ONLY FOR THE PURPOSE INTENDED AND ONLY WRITTEN DIMENSIONS SHALL BE USED

NOTES

Revision Details	By / Chk	Date	Suffix

Drawing Number	Revision
M23-CKJV-JL-008	0

Drawing Status: DRAFT

Project Title: M23 Smart Motorway All Lane Running

Drawing Title: FULL CLOSURE J10 ENTRY SOUTHBOUND DIVERSION

Scale at A1	Drawn by	Date
NTS	JL	
Approved/Authorised by	Tech Check by	Date
Installed by	Time	Date

CKJV Smart Motorways Programme

Carillion Keir Joint Venture
Streete Court
Rooks Nest Park
Godstone
Surrey RH9 8BY
Telephone TBC